Maine Department of Transportation

Paul R. LePage
Governor

Driveway/Entrance Permit

David Bernhardt, P.E,
Commissioner

Permit Number: 15947 - Entrance ID: 1

OWNER

Name:	Hickory Development, LLC
Address:	PO Box 249
	Hampden, Me 04444
Telephone:	(207)862-4070

Date Printed: **May 22, 2015**

LOCATION

Route:	C531K, Coldbrook Rd
Municipality:	Hampden
County:	Penobscot
Tax Map:	14 Lot Number: 7/8
Culvert Size:	inches
Culvert Type:	N/R
Culvert Length:	feet
Date of Permit:	May 22, 2015
Approved Entrance Width:	30 feet

In accordance with rules promulgated under 23 M.R.S.A., Chapter 13, Subchapter I, Section 704, the Maine Department of Transportation (MaineDOT) approves a permit and grants permission to perform the necessary grading to construct, in accordance with sketch or attached plan, **an Entrance** to at a point **1140** feet **East** from **Old Coldbrook Rd**, subject to the Chapter 299 Highway Driveway and Entrance Rules, standard conditions and special conditions (if any) listed below.

Conditions of Approval:

This Permittee acknowledges and agrees to comply with the Standard Conditions and Approval attached hereto and to any Specific Conditions of Approval shown here.

(W = Waiver; S = Special Condition)

S - Proposed entrance will need an over sized 36 inch STOP sign.

S - Truck Entering signs must be placed on Coldbrook Rd 300 feet on either side of proposed entrance.

S - Entrance to be built to the revised plan of C.E.S. dated 5/14/2015, attached. The plan shows that the shoulder on Coldbrook Road needs to be removed for approximately 250 feet and strethened with 4 inches of new pavement to support truck loads.

S - This entrance permit is transferable to the Municipal Review Committee, Inc. upon closing of the property option agreement between Hickory Development, LLC and the Municipal Review Committee, Inc.

Approved by: Bruce W Mattson Date: 5-22-15

Bruce W. Mattson, P.E.
Region Traffic Engineer

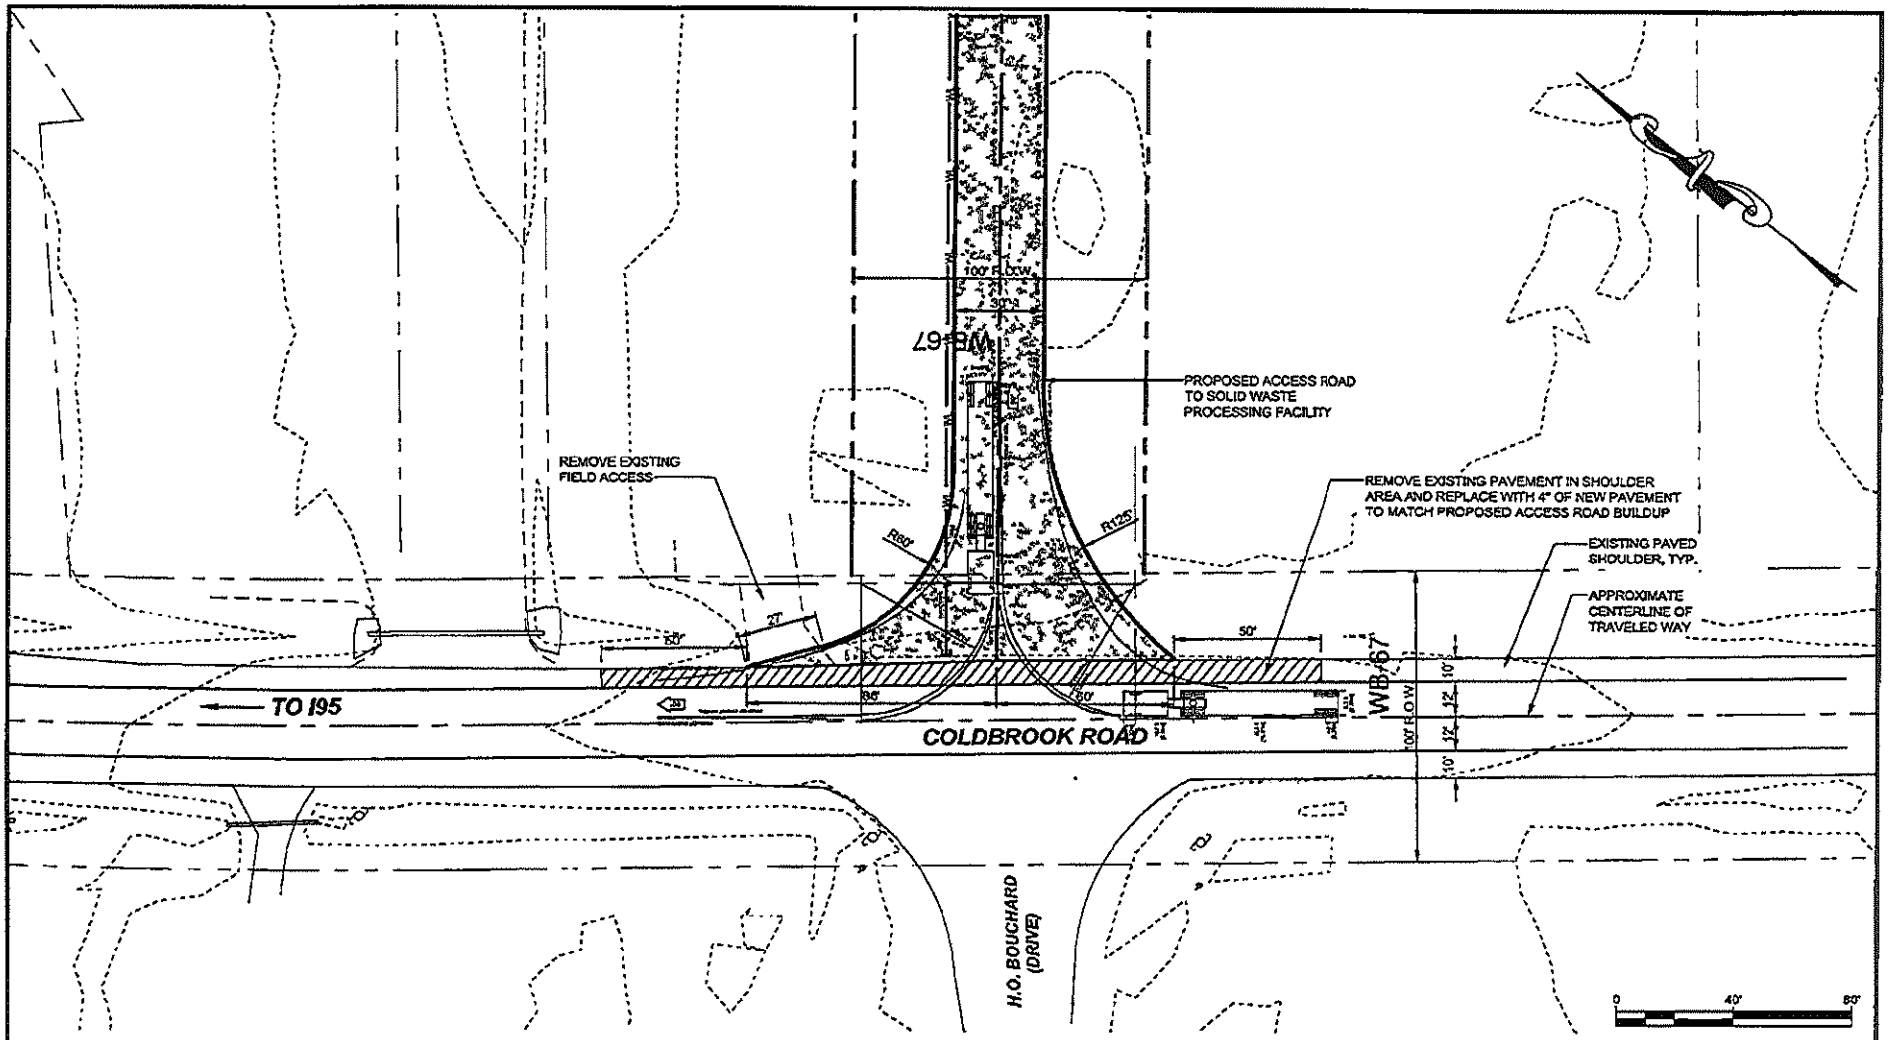

PROJECT TITLE: SOLID WASTE PROCESSING FACILITY HAMPDEN, MAINE	DWG: 1 OF 1	BY: BLQ	REV:	DESCRIPTION:	CES INC Engineers • Environmental Scientists • Surveyors
		DATE: 2015-05-14	REV DATE:		
SHEET TITLE: PROPOSED ACCESS ROAD INTERSECTION AT COLDBROOK ROAD	JN: 10973.003	APPROVED BY:	ISSUE:	DESCRIPTION:	
	SCALE: 1:40	CHECKED BY:	ISSUE DATE:		